


REGLEMENTARI URBANISTICE SCARA 1: 2000

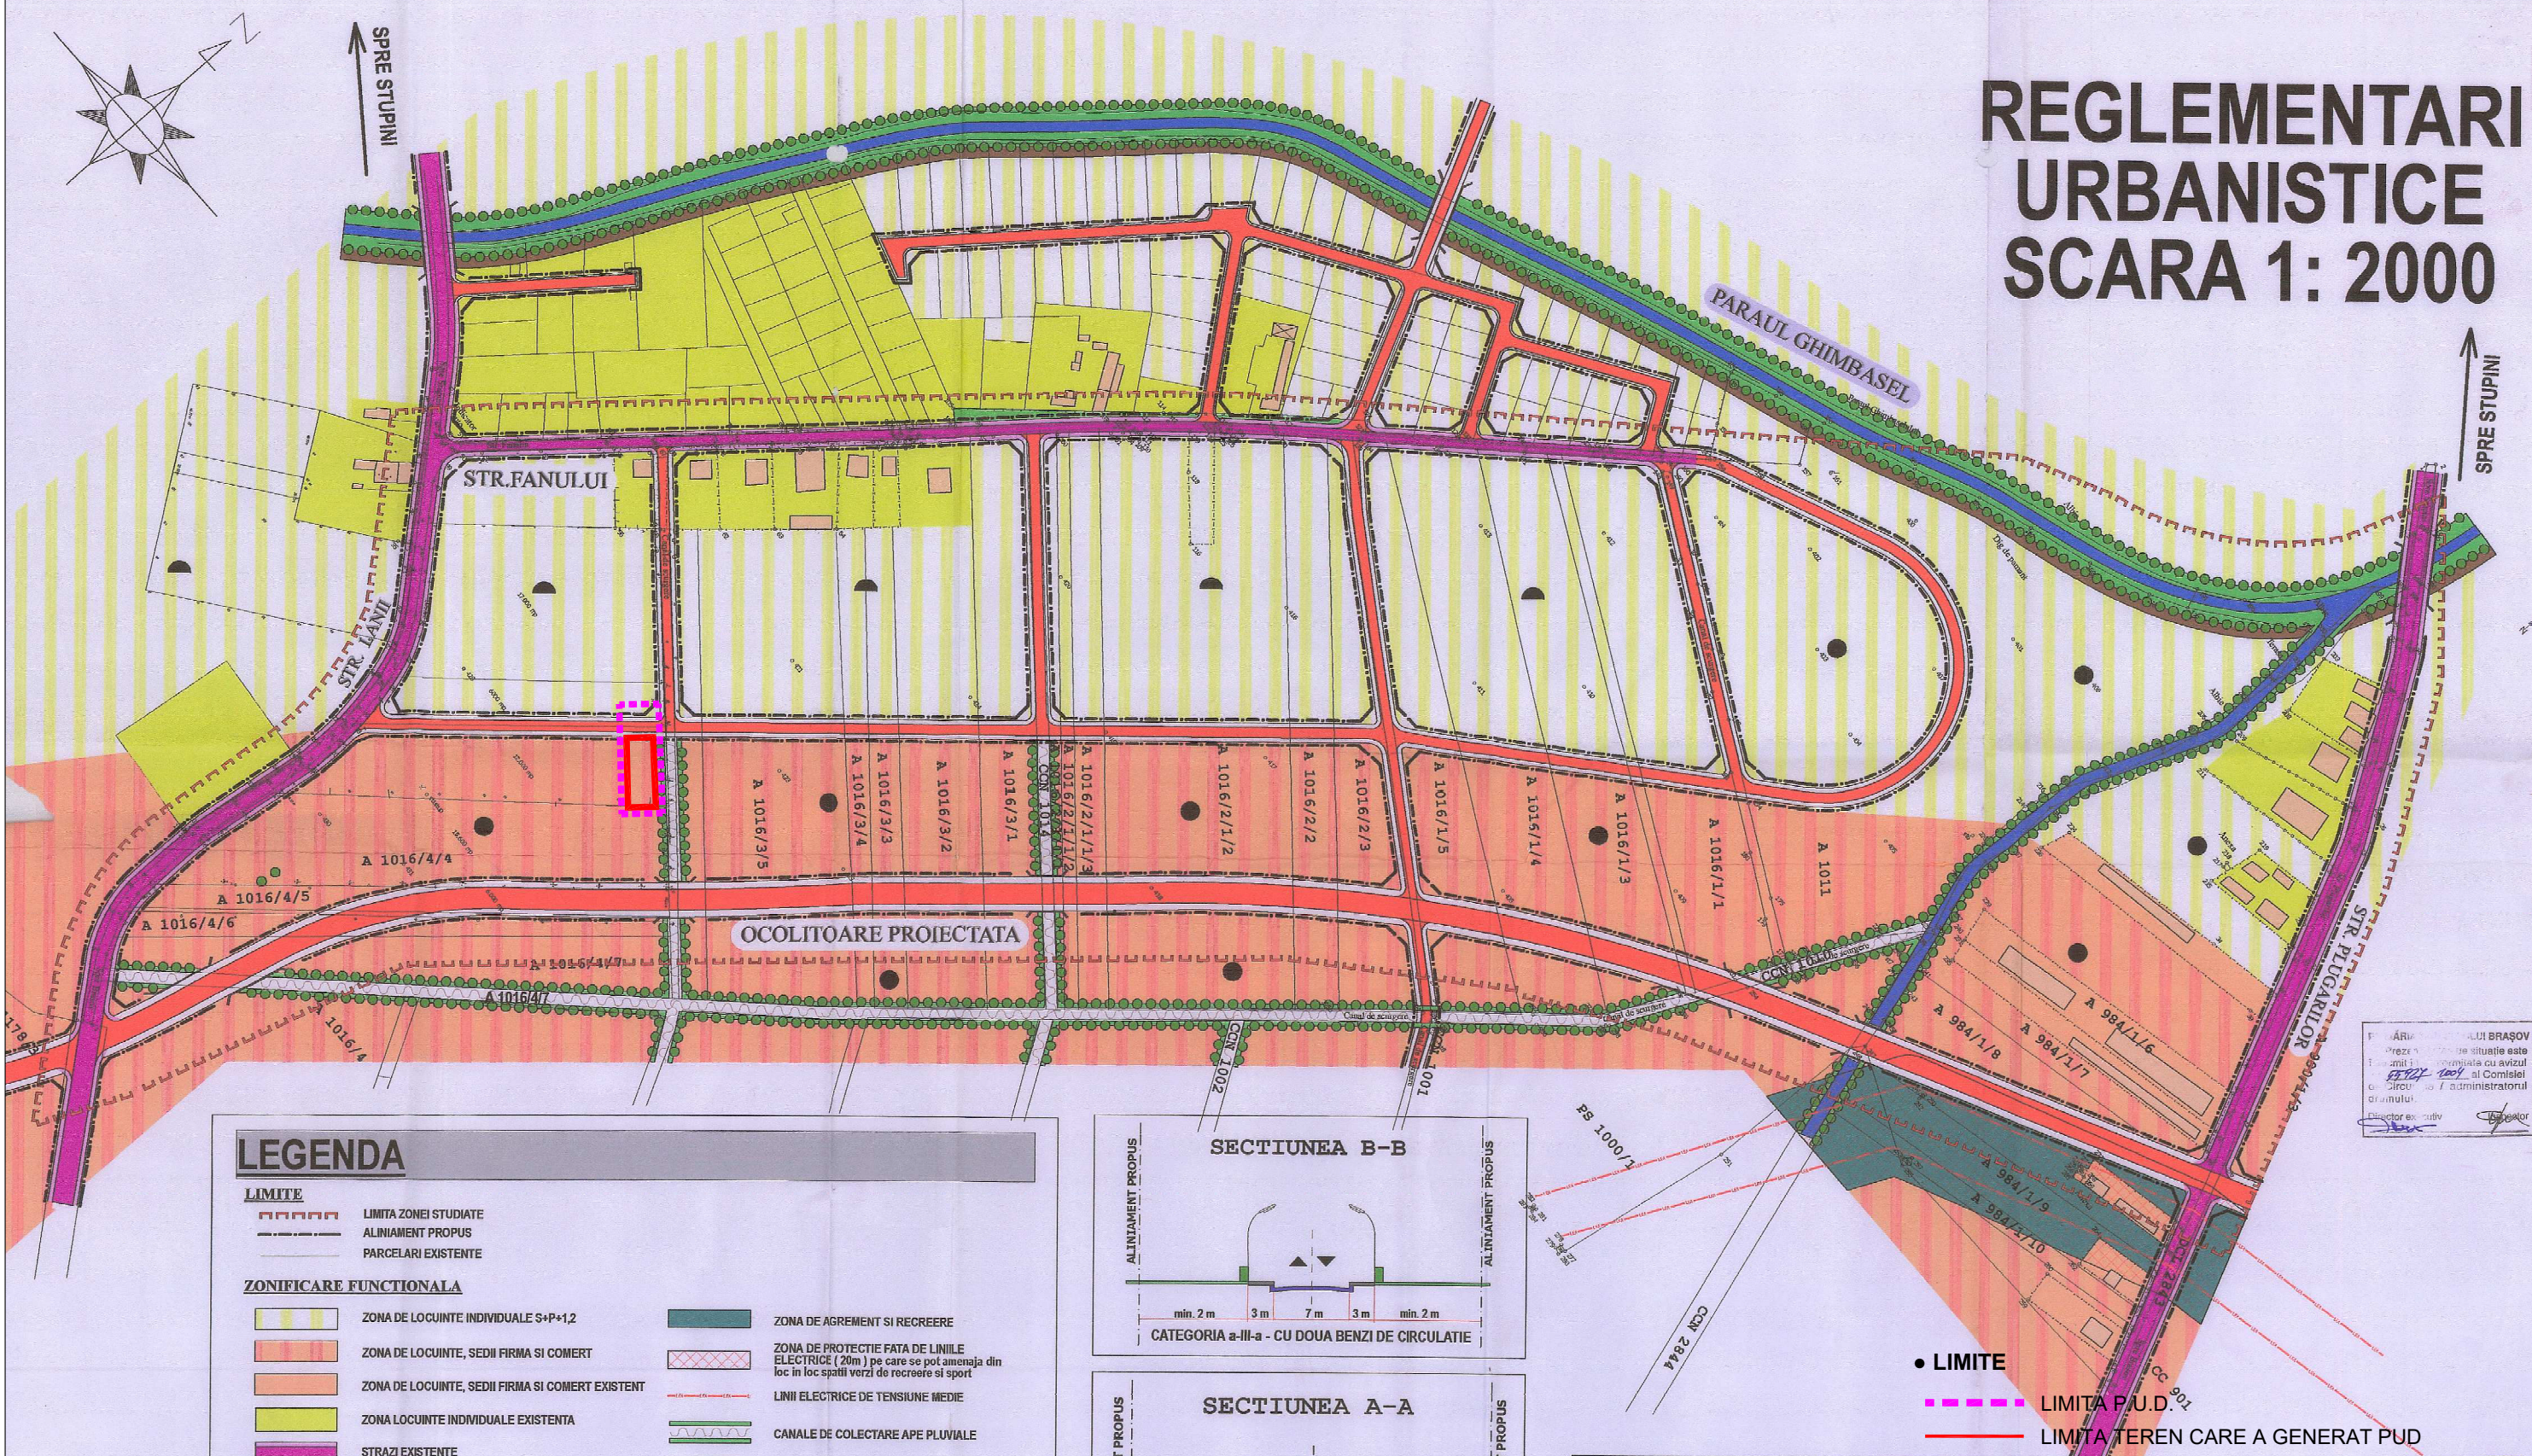

LEGENDA


LIMITE

- LIMITA ZONEI STUDIATE
- ALINIAMENT PROPOS
- PARCELARI EXISTENTE


ZONIFICARE FUNCTIONALA

- | | |
|--|--|
| ZONA DE LOCUINTE INDIVIDUALE S+P+1,2 | ZONA DE AGREMENT SI RECREERE |
| ZONA DE LOCUINTE, SEDII FIRMA SI COMERT | ZONA DE PROTECTIE FATA DE LINIILE ELECTRICE (20m) pe care se pot amenaja din loc in loc spatii verzi de recreere si sport |
| ZONA DE LOCUINTE, SEDII FIRMA SI COMERT EXISTENT | ---- LINII ELECTRICE DE TENSIUNE MEDIE |
| ZONA LOCUINTE INDIVIDUALE EXISTENTA | ---- CANALE DE COLECTARE APE PLUVIALE |
| STRAZI EXISTENTE | CONSTRUCTII EXISTENTE |
| STRAZI NOI, PROPUSE | ● INTERDICTIE TEMPORARA DE CONSTRUIRE PANA LA INTOCMIREA DOCUMENTATIILOR DE PARCELARE |
| APE CURGATOARE | ● INTERDICTIE TEMPORARA DE CONSTRUIRE PANA LA INTOCMIREA DOCUMENTATIILOR DE PUD |
| ZONA DE PROTECTIE A DIGULUI | ---- POD RUTIER |
| ZONE VERZI DE PROTECTIE | |

SECTIUNEA B-B

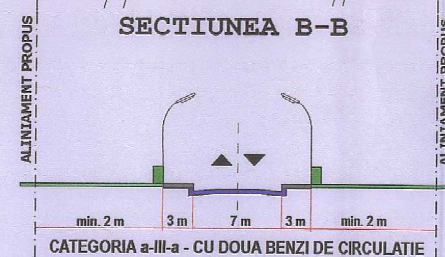


SECTIUNEA A-A

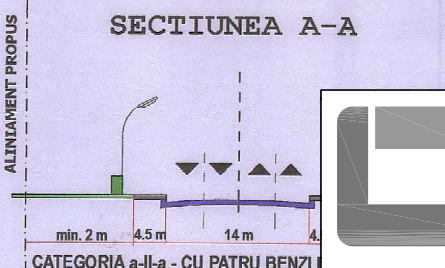

• LIMITE

- LIMITA P.U.D.
- LIMITA TEREN CARE A GENERAT PUD

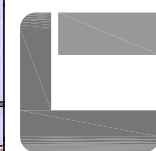

ARHITECTURA & URBANISM
CITY LANDMARKS

E-mail: contact@catalingoea.ro Web: www.catalingoea.ro
T/F: 0368 881 104 M: 0721 282 908

Sef Proiect: ARH. CATALIN GOEA
Elaborat, desenat: ARH. CATALIN GOEA

**OBTINERE A.C. PENTRU CONSTRUIRE
LOCUINTA SI IMPREJMUIRE**

ADRESA: STR. LANII, F.N., BRASOV, JUD. BRASOV
BENEFICIAR: S.C. 6 M.G.D. GENERAL BUILDING S.R.L.

PROIECT	NR.CL132/2018
DATA	22.01.2018
FAZA	P.U.D.
SCARA	1:2000

**INCADRARE IN
PUZ**

U00